INTERSTATE 10 WIDENING: VAL VISTA ROAD TO EARLEY ROAD

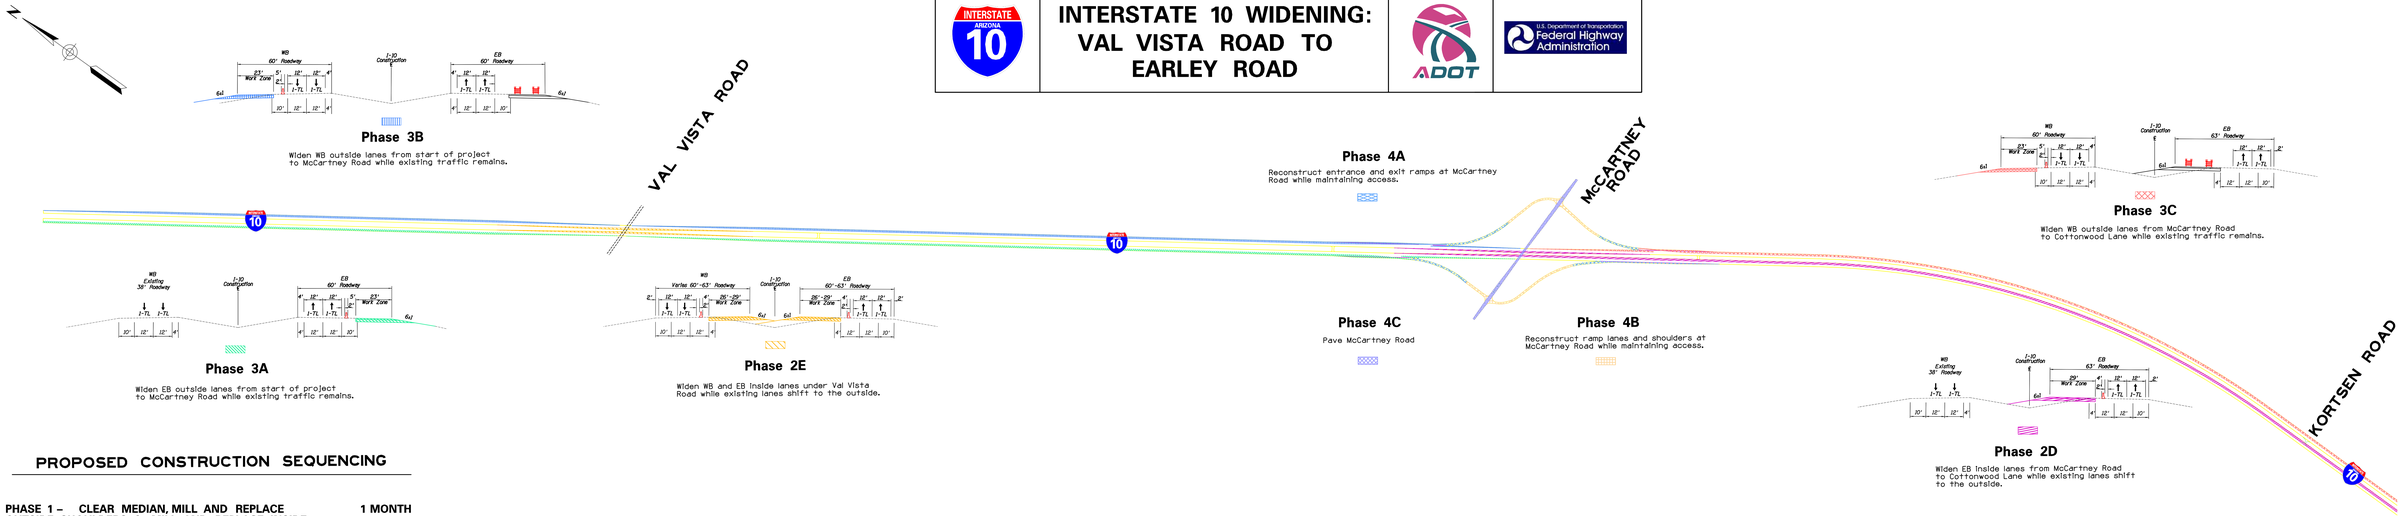

PROPOSED CONSTRUCTION SEQUENCING

PHASE 1 – CLEAR MEDIAN, MILL AND REPLACE OUTSIDE SHOULDERS & MILL AND REPLACE INSIDE AND OUTSIDE TRAVEL LANES FROM VAL VISTA ROAD TO EARLEY ROAD.	1 MONTH
PHASE 2 – WIDEN IN MEDIAN FROM COTTONWOOD ROAD TO EARLEY ROAD.	8 MONTHS
PHASE 3 – WIDEN FROM VAL VISTA ROAD TO COTTONWOOD LANE.	18 MONTHS
PHASE 4 – RECONSTRUCT RAMPS AT McCARTNEY ROAD. MILL AND REPLACE RAMPS FOLLOWED BY RUBBERIZED ASPHALT.	1 MONTH
PHASE 5 – ASPHALT OVERLAY FOLLOWED BY RUBBERIZED ASPHALT FROM VAL VISTA ROAD TO EARLEY ROAD.	3 MONTHS
	31 MONTHS

24 MONTHS (2 YEARS) WITH PHASE OVERLAP FOR TOTAL CONSTRUCTION DURATION

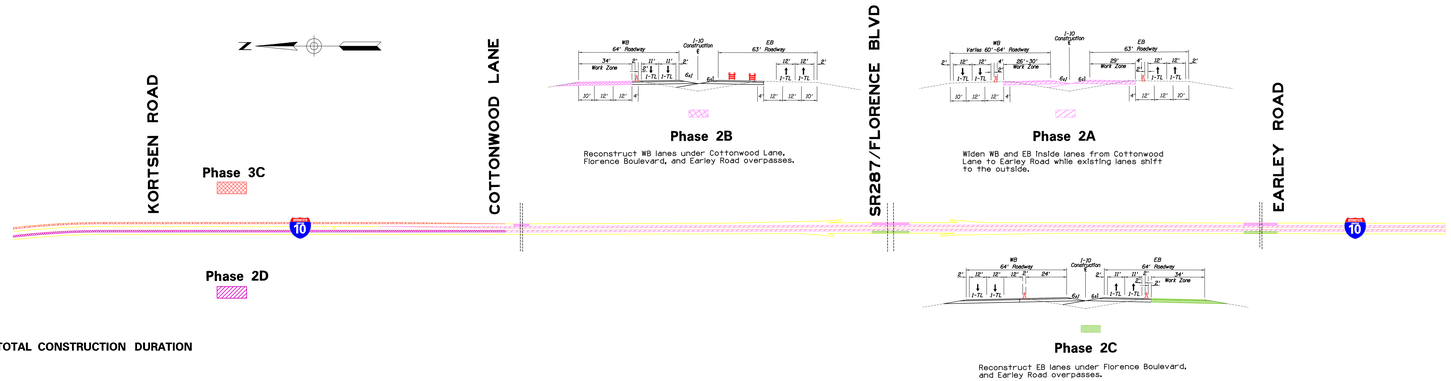

DRAFT: Not For Construction
For Planning Purposes Only

This Information May Be Accessed At Our Project Web Site:

http://www.i10tucsondistrict.com